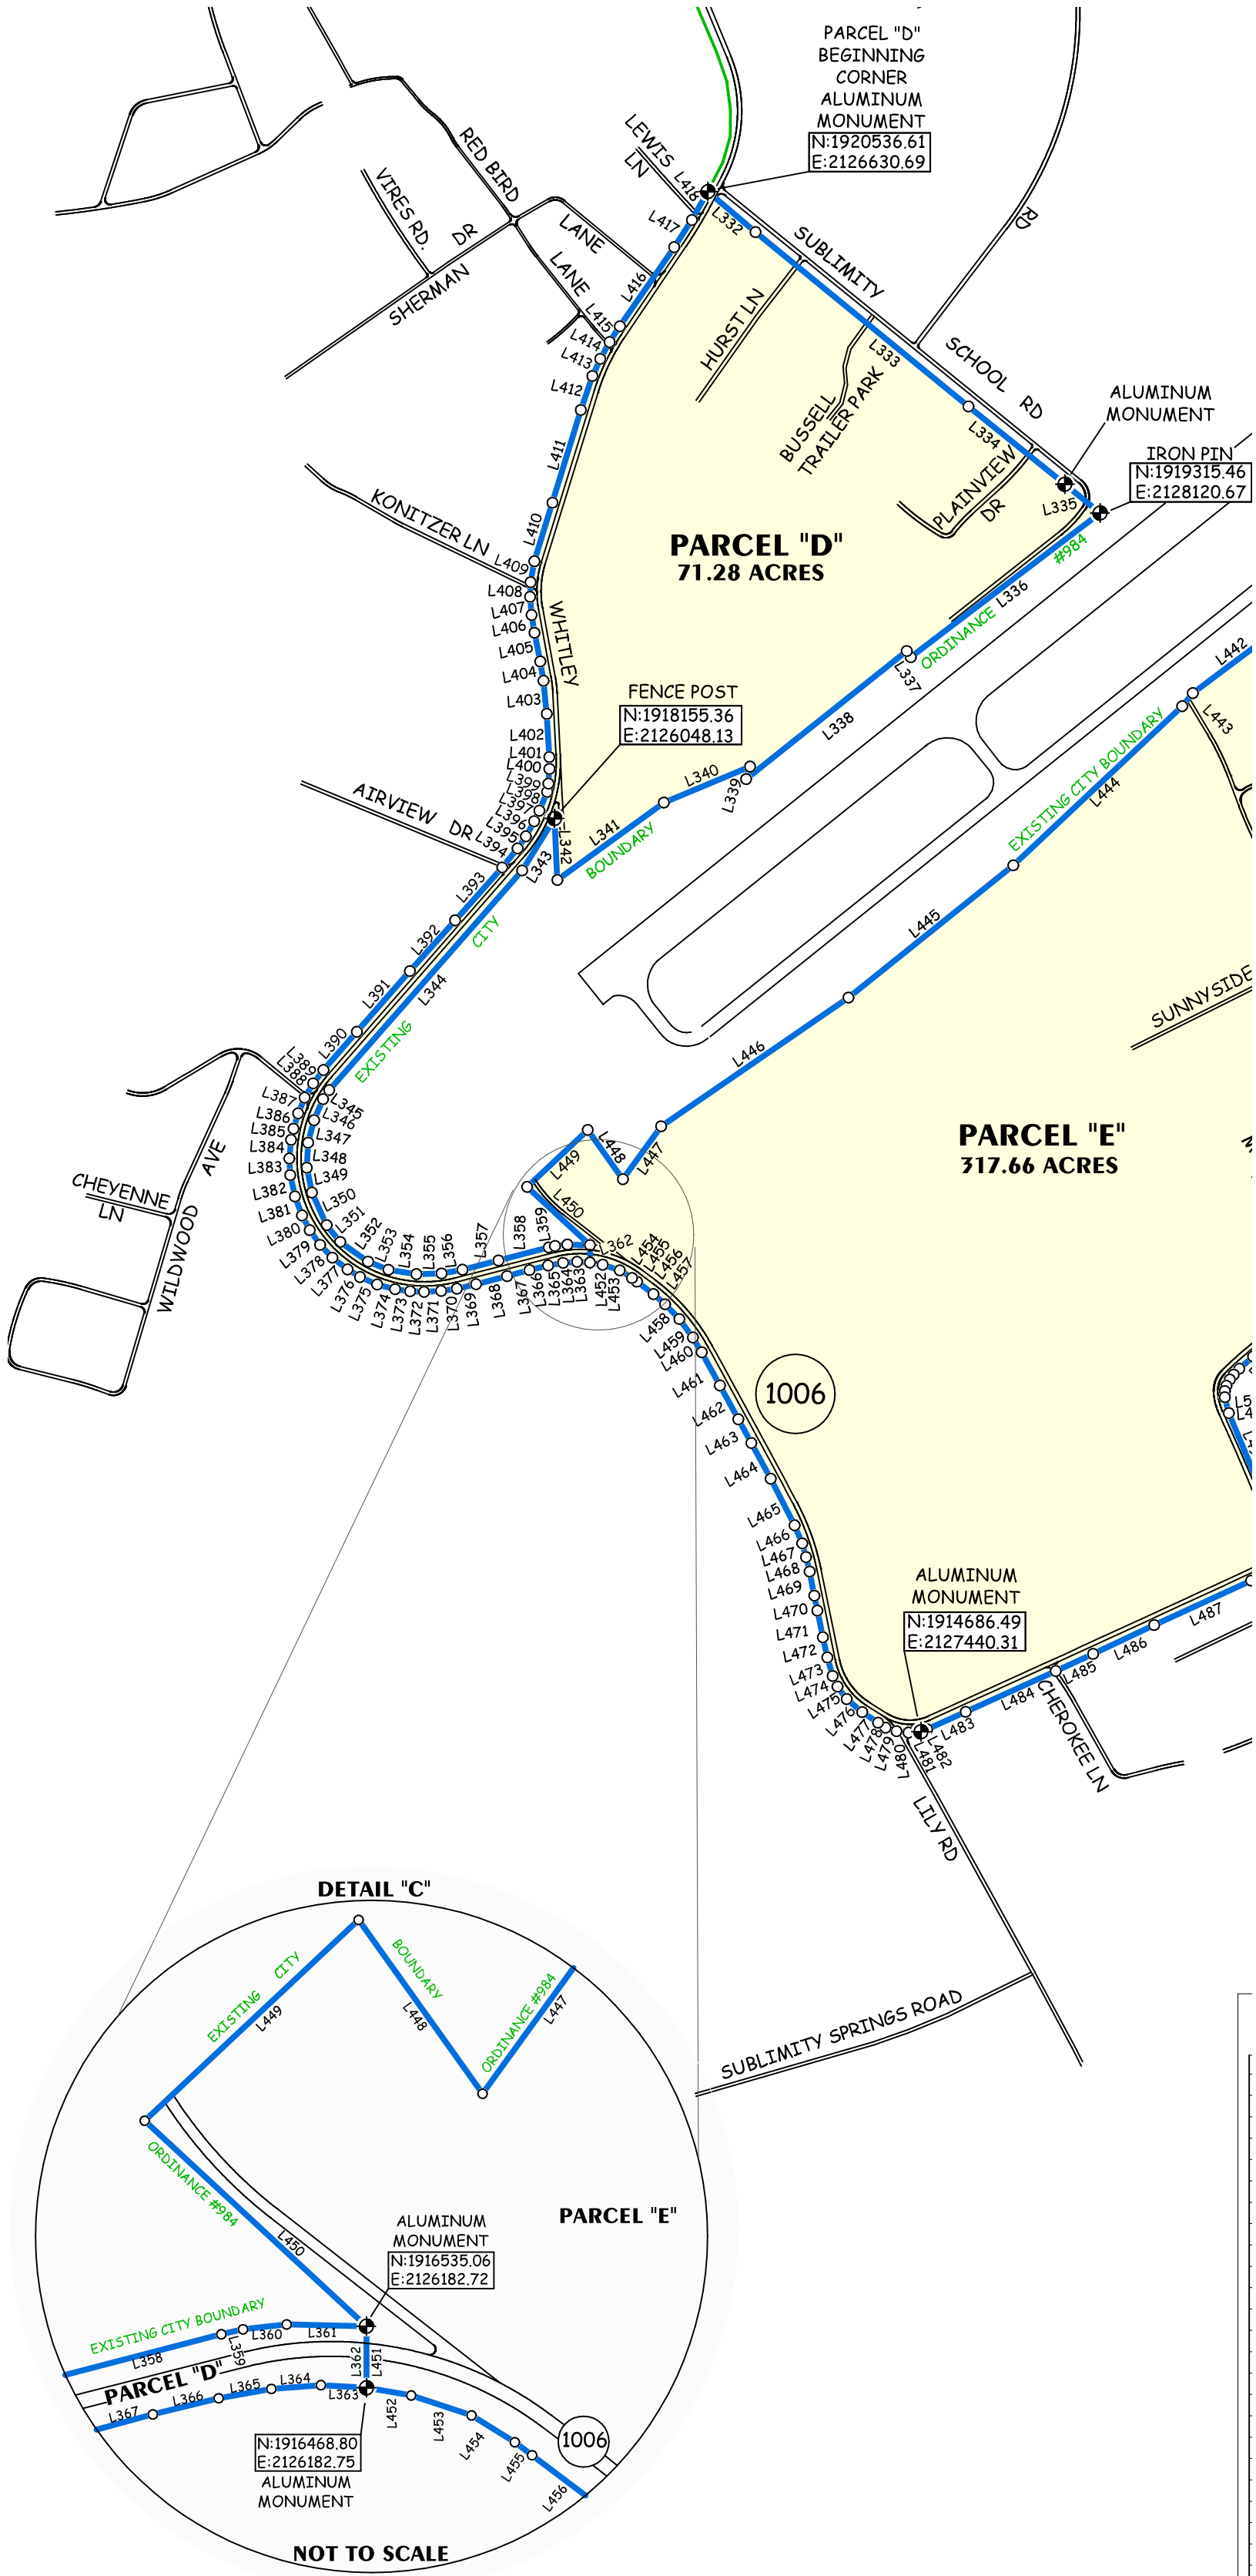
PARCEL "D"
BEGINNING
CORNER
ALUMINUM
MONUMENT
N:1920536.61
E:2126630.69
ALUMINUM
MONUMENT
IRON PIN
N:1919315.46
E:2128120.67
PARCEL "D"
71.28 ACRES
FENCE POST
N:1918155.36
E:2126048.13
PARCEL "E"
317.66 ACRES
ALUMINUM
MONUMENT
N:1914686.49
E:2127440.31
1006
RED BIRD
LANE
VIRES RD.
DR
SHERMAN
LEWIS
LN
SUBLIMITY
RD
SCHOOL
RD
HURST LN
BUSSELL
TRAILER PARK
PLAINVIEW
DR
KONITZER LN
WHITLEY
AIRVIEW
DR
CHEYENNE
LN
WILDWOOD
AVE
CHEROKEE LN
LILY RD
SUNNYSIDE
SUBLIMITY SPRINGS ROAD
EXISTING CITY BOUNDARY
ORDINANCE #984
DETAIL "C"
ALUMINUM
MONUMENT
N:1916535.06
E:2126182.72
N:1916468.80
E:2126182.75
ALUMINUM
MONUMENT
NOT TO SCALE